2025 NEW GLOUCESTER MAINE

PROPERTY MAP

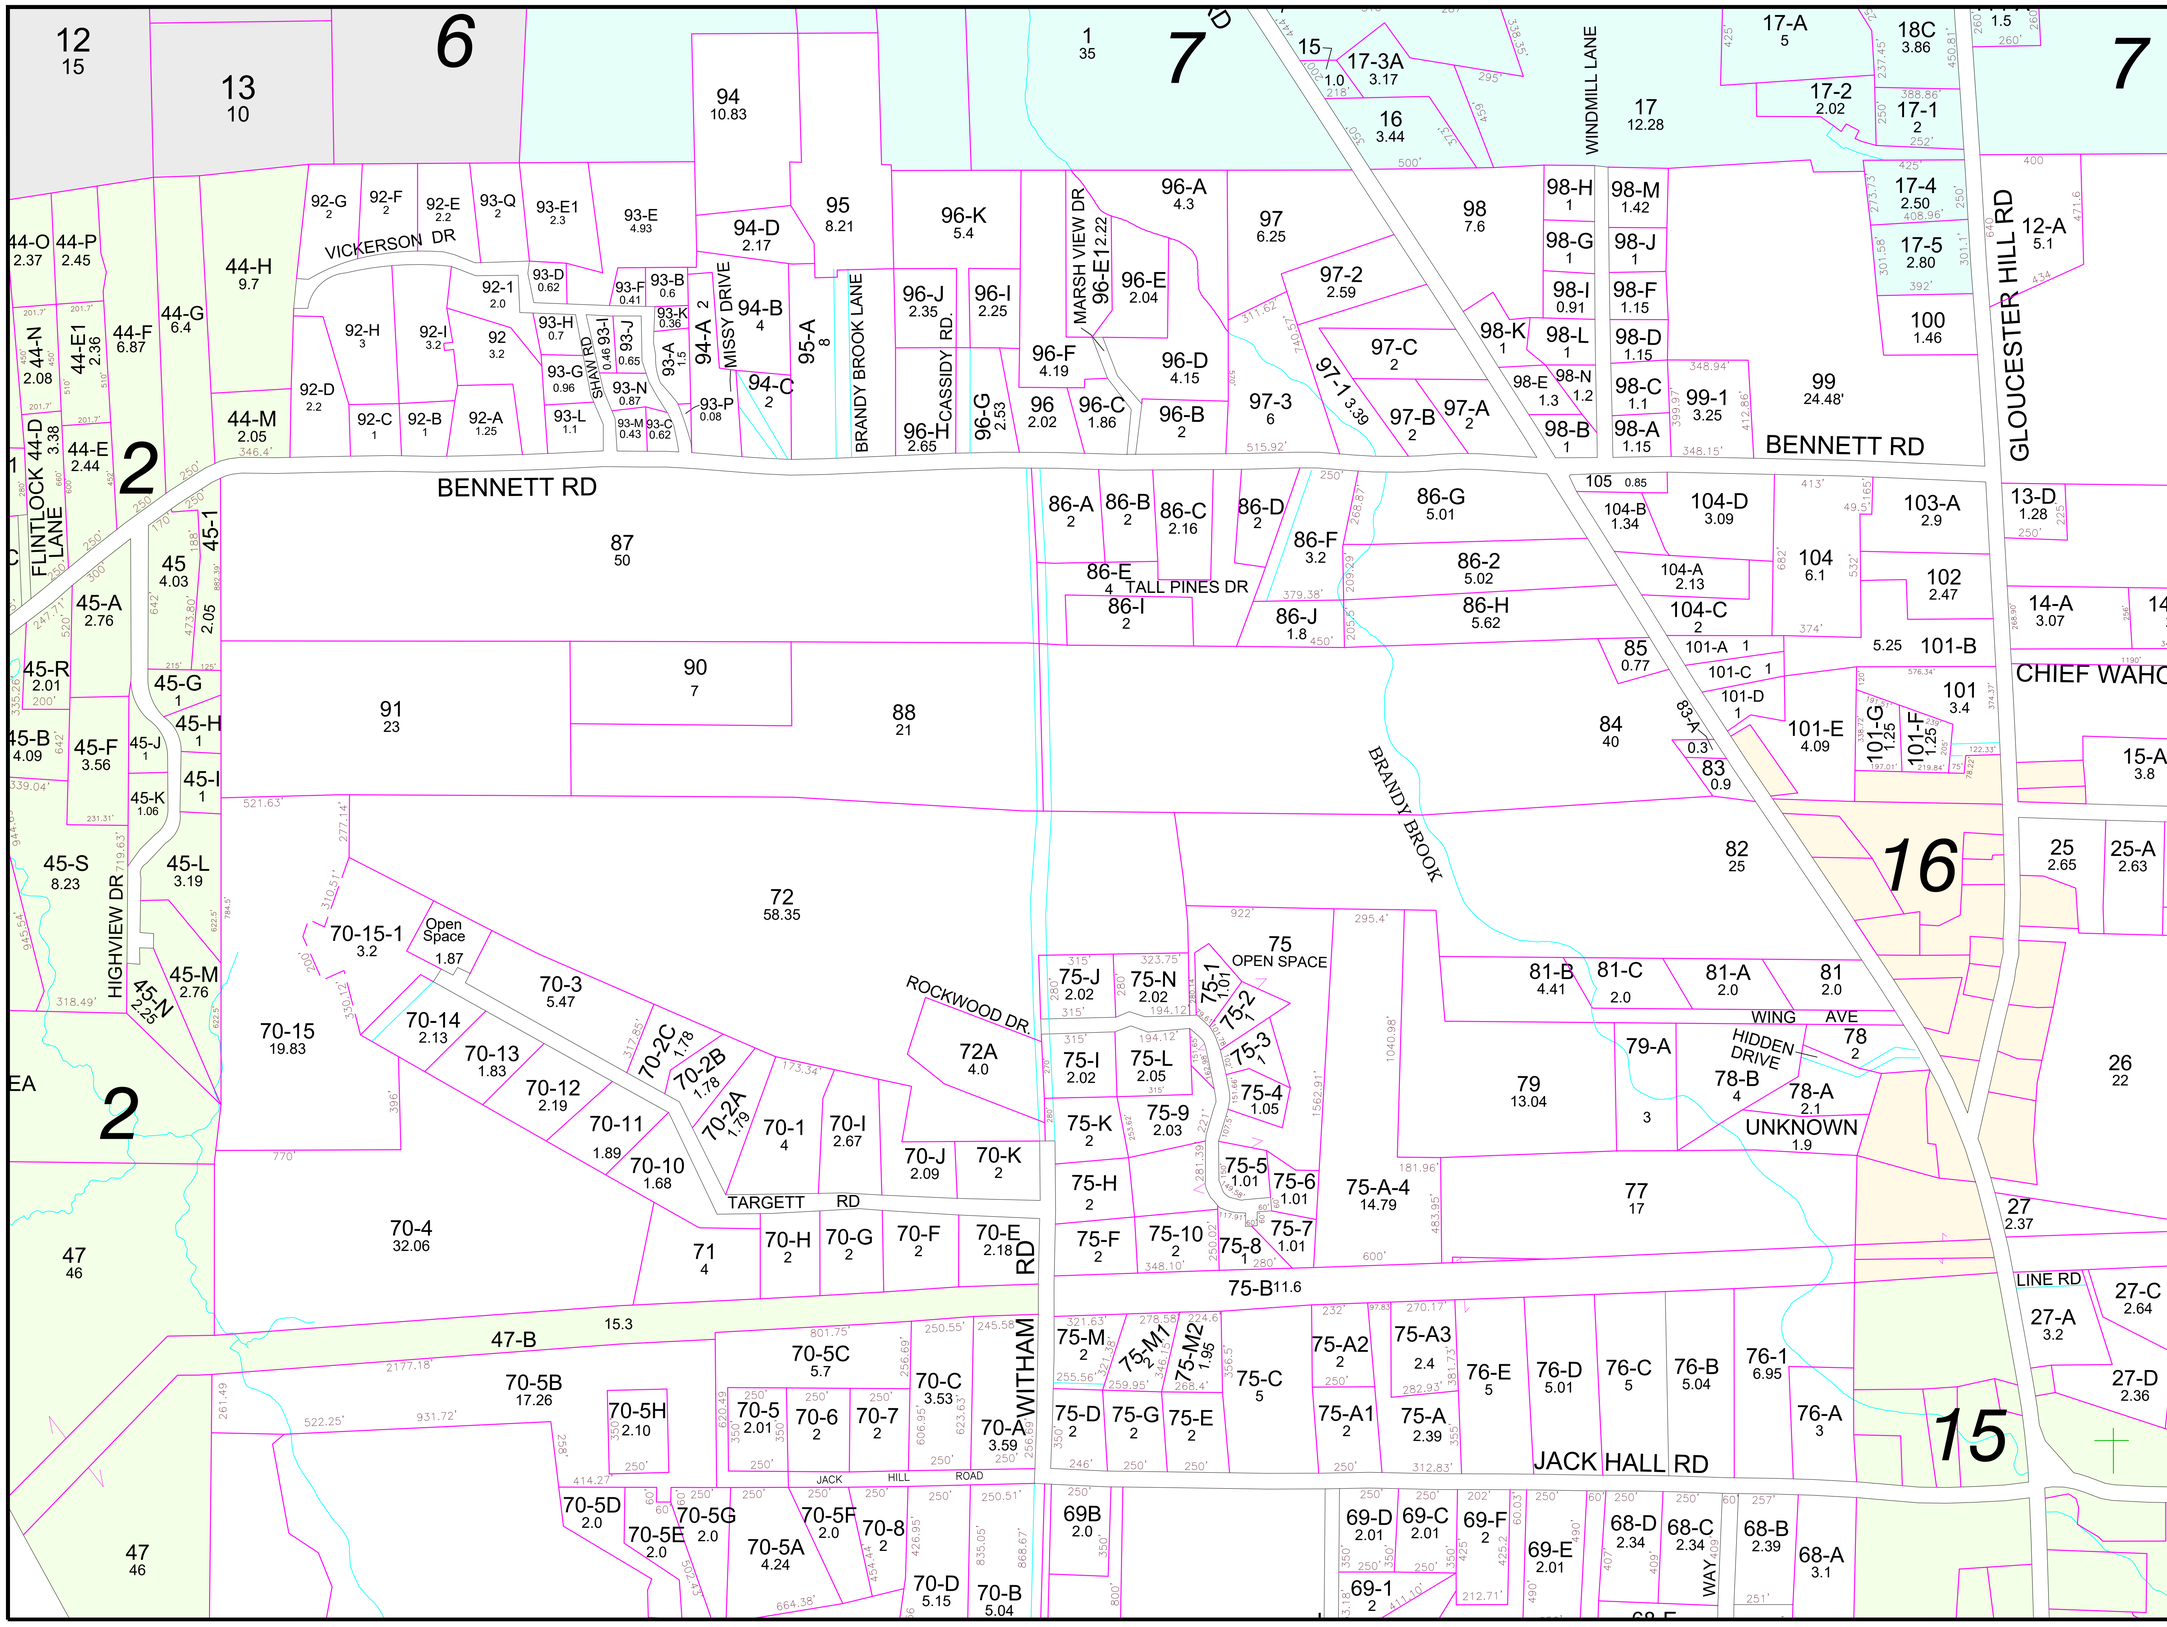

ABUTTING MAP NO. 9
PARCEL NUMBER 74
SUBDIVISION LOT NO. 4

REVISED TO APRIL 1, 2025
FOR ASSESSMENT PURPOSES ONLY
NOT FOR PROPERTY CONVEYANCES

LEGEND

LOT DIMENSION 156'
PROPERTY HOOKS
RIGHT OF WAY
EASEMENT

Abandoned Roads
Private
State
Town
Railroad
Abandoned
Not Platted (Water)
Pipeline

SCALE IN FEET
0 300 600

John E. O'Donnell & Associates
632 Bald Hill Road
New Gloucester, Maine 04260
www.jeodonnell.com

3

1 of 4	2 of 4
3 of 4	4 of 4